

✓ REPLY BY
ROY
1966
MAG

552-40-00€
83.78
(total map 83€)


B9623


REC'D
PLAN
01800

N 22-54-55E 305.28
RAW 305.9

113 → 154
N 70-02-24 E
186.9

243 PARSONS
BULL DOG 16
243 JIM. DWG

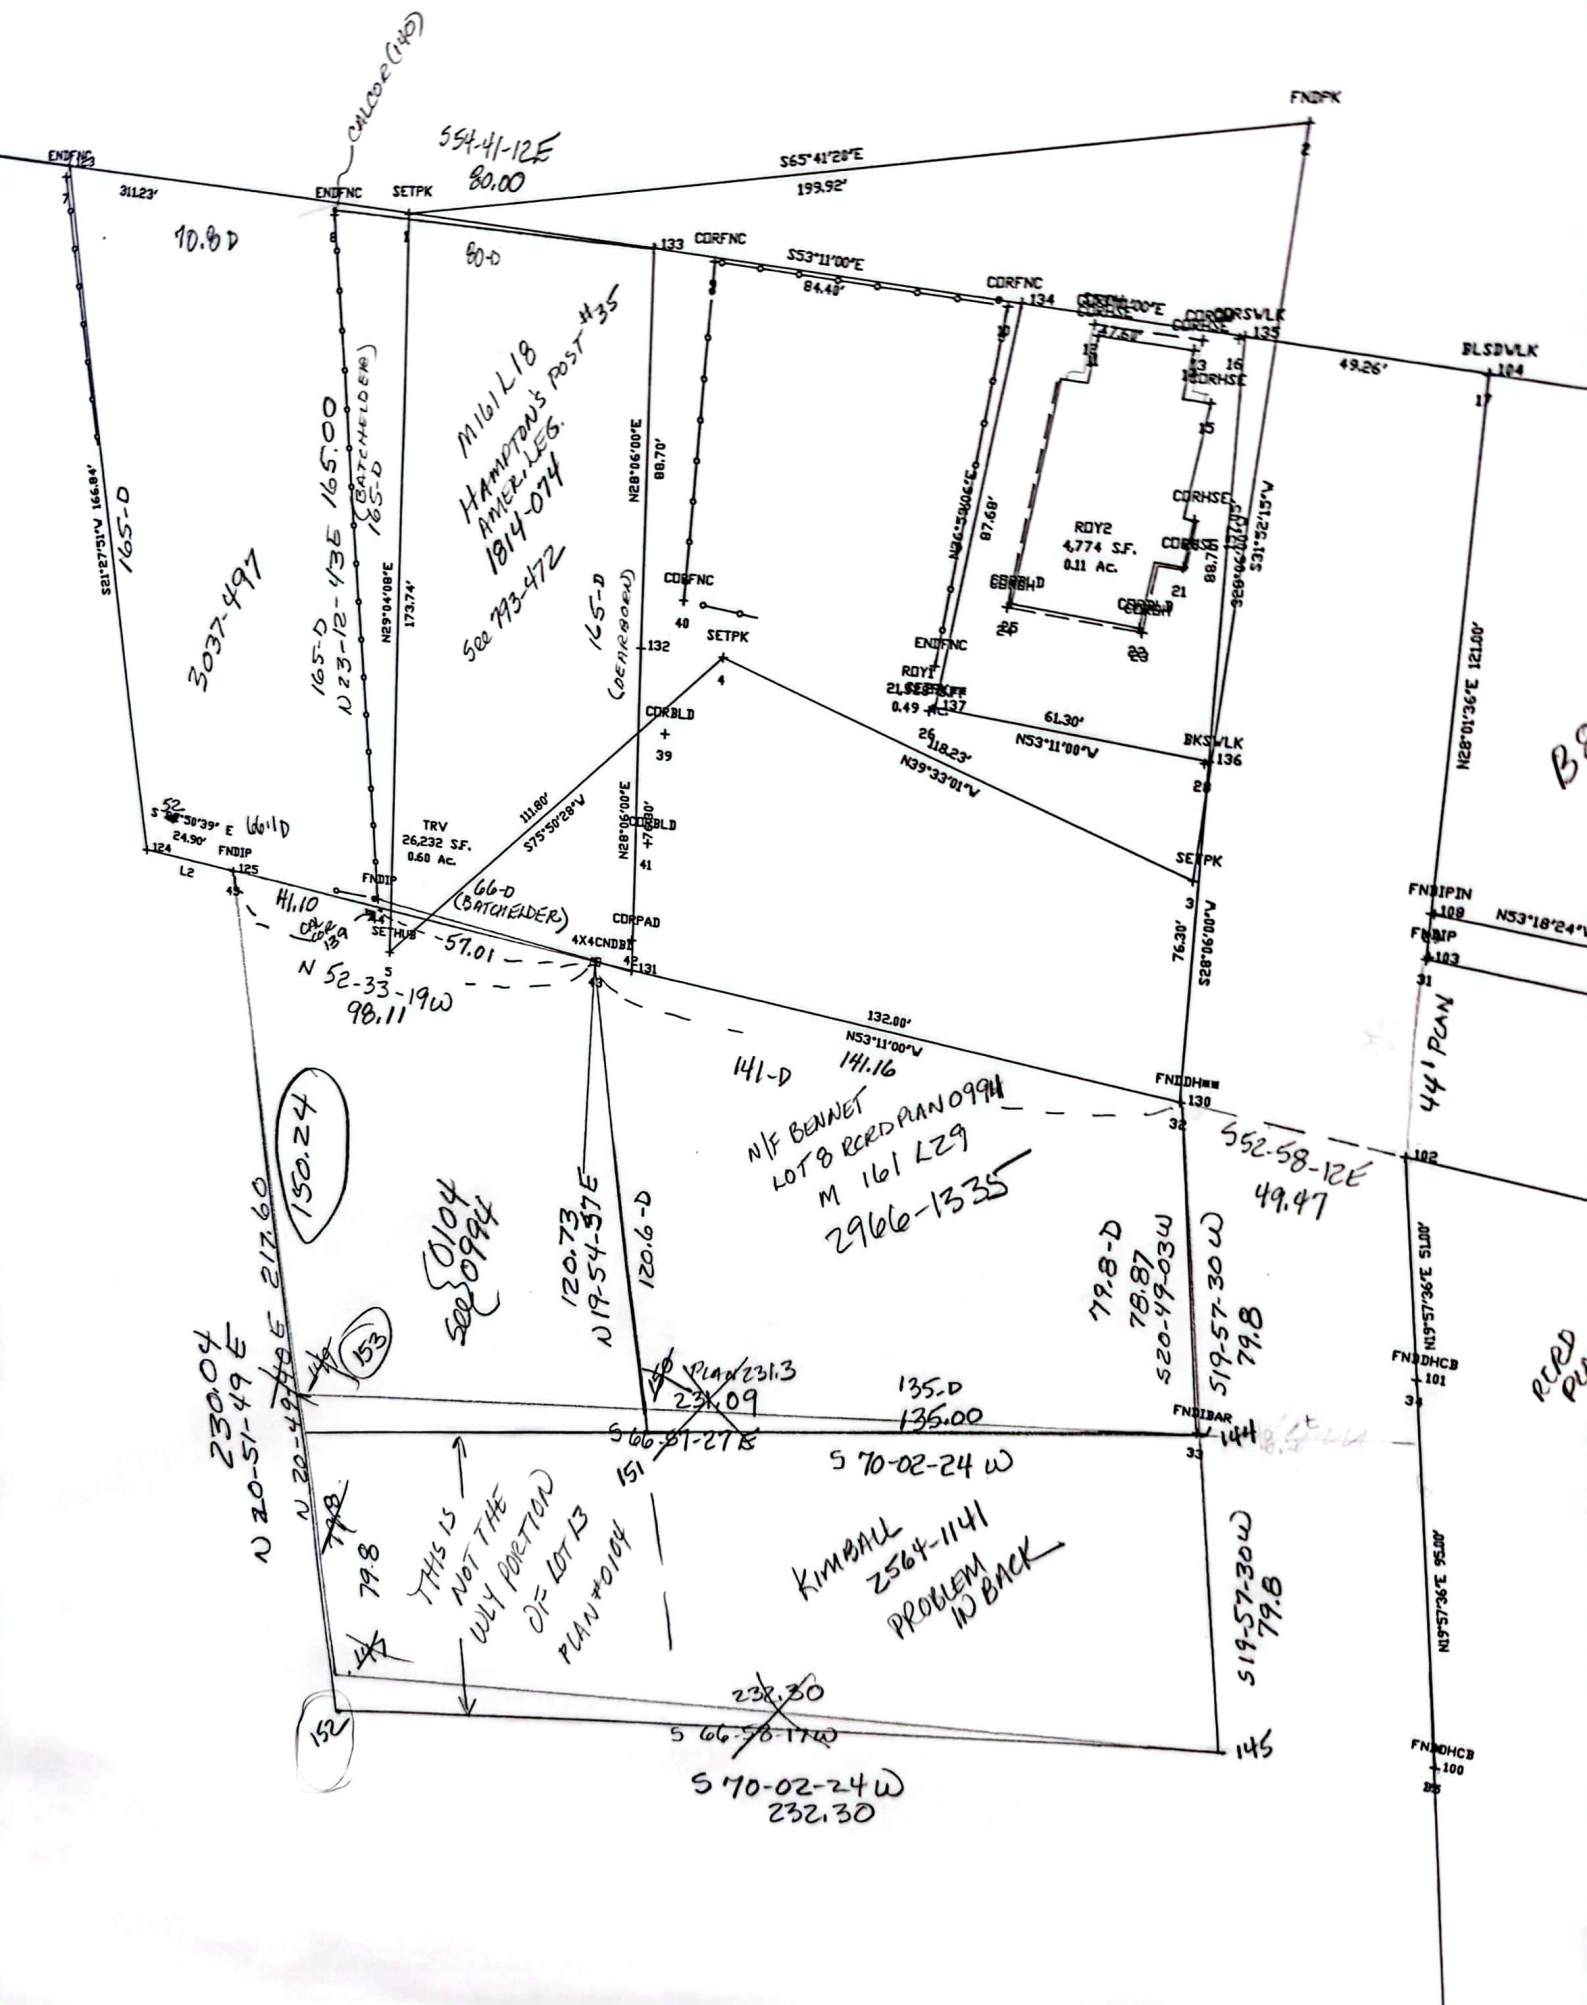

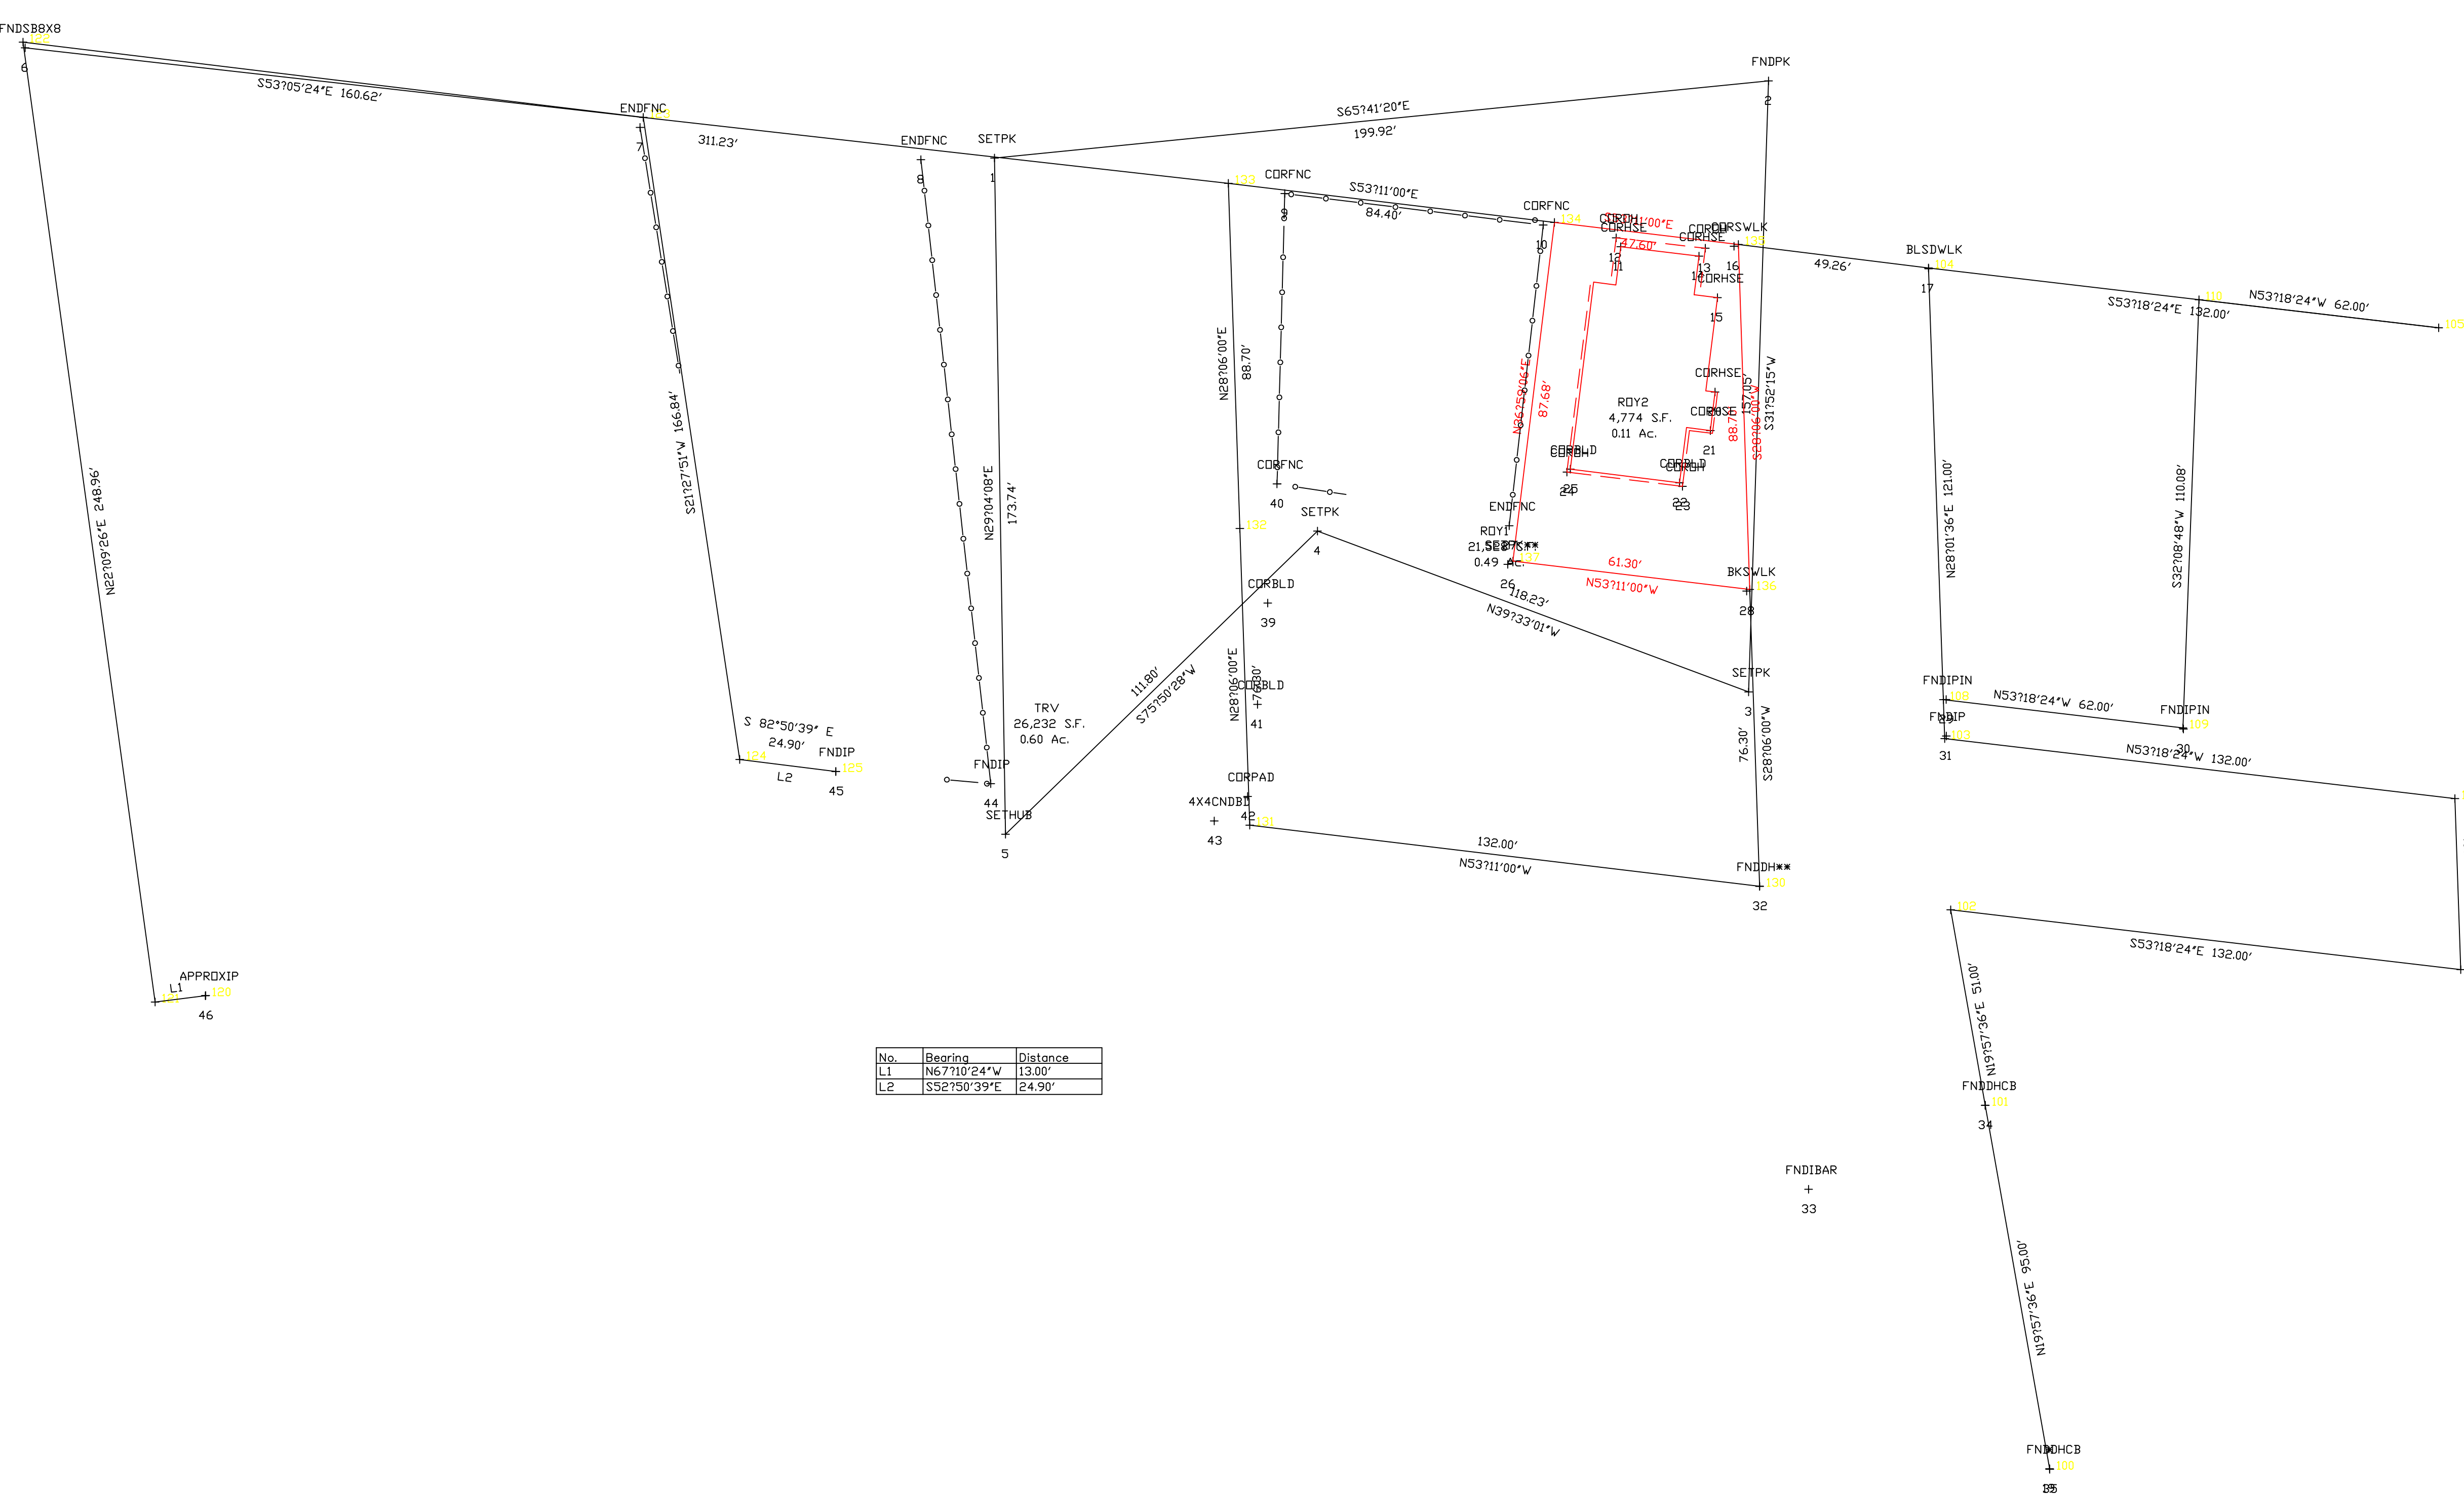

ENDFNC
+
18

+
36

FNDIPIN
+
37

FNDIP
+
38

Command= 210-

Point#, Start#-End# or G#= 1-165


Bearing	Distance	Elev	Descrip	Pnt.	Northing	Easting	Type
-----09-05-2023-----14:47:41-----D:\BENCH FILES\BM6							
			SETPK	1	5395.8898	4825.8550	OCC
			FNDPK	2	5313.5842	5008.0471	TRA
			SETPK	3	5180.2141	4925.1255	TRA
			SETPK	4	5271.3782	4849.8415	TRA
			SETHUB	5	5244.0313	4741.4395	TRA
			FNDSB8X8	6	5544.9892	4624.2366	SS
			ENDFNC	7	5448.2708	4750.8928	SS
			ENDFNC	8	5404.9926	4809.2801	SS
			CORFNC	9	5350.6790	4885.9092	SS
			CORFNC	10	5310.4636	4939.3979	SS
			CORHSE	11	5295.6952	4953.8427	SS
			COROH	12	5298.2507	4953.9897	SS
			COROH	13	5284.4746	4972.5067	SS
			CORHSE	14	5283.5478	4970.0693	SS
			CORHSE	15	5271.9233	4968.8525	SS
			CORSWLK	16	5281.2480	4979.1450	SS
			BLSDWLK	17	5251.2203	5019.5726	SS
			ENDFNC	18	5121.7208	5192.0995	SS
			FNDDHCB	19	4968.6510	4892.3174	SS
			CORHSE	20	5251.2640	4956.1797	SS
			CORHSE	21	5243.2797	4950.1797	SS
			CORBLD	22	5235.5912	4936.6326	SS
			COROH	23	5234.4469	4936.8234	SS
			COROH	24	5252.4607	4912.9219	SS
			CORBLD	25	5252.6927	4914.0496	SS
			SETPK**	26	5239.5410	4887.8975	SS
			ENDFNC	27	5247.9437	4893.2160	SS
			BKSWLK	28	5202.8678	4937.6388	SS
			FNDIPIN	29	5153.1199	4968.1206	SS
			FNDIPIN	30	5116.0578	5017.1490	SS
			FNDIP	31	5144.9725	4963.4843	SS
			FNDDH**	32	5135.5418	4902.6225	SS
			FNDIBAR	33	5061.8176	4874.5915	SS
			FNDDHCB	34	5057.8148	4924.7033	SS
			*	35	4968.5648	4892.2980	SS
			****	36	4886.3663	4864.6818	SS
			FNDIPIN	37	4830.8558	4842.0497	SS
			FNDIP	38	4761.9200	4817.5324	SS
			CORBLD	39	5261.7567	4829.5246	SS

JOB #16 243PARSONS [165]


Bearing	Distance	Elev	Descrip	Pnt.	Northing	Easting	Type
-----09-05-2023-----14:47:41-----D:\BENCH FILES\BM6							
			CORFNC	40	5287.0716	4846.8820	SS
			CORBLD	41	5240.5283	4814.1953	SS
			CORPAD	42	5221.3199	4800.1927	SS
			4X4CNDBD	43	5220.1320	4789.6175	SS
			FNDIP	44	5257.1614	4744.6628	SS
			FNDIP	45	5279.7834	4711.7225	SS
			APPROXIP	46	5310.9203	4542.6620	SS
			#01800	100	4968.5214	4892.2737	
			#01800	101	5057.8148	4924.7033	TRA
			#01800	102	5105.7513	4942.1129	TRA
			#01800	103	5144.5914	4962.7877	TRA
			#01800	104	5251.4016	5019.6435	TRA
			#01800	105	5172.5274	5125.4870	TRA
			#01800	106	5065.7172	5068.6313	TRA
			#01800	107	5026.8771	5047.9564	TRA
			#B8623	108	5153.4187	4967.4865	TRA
			#B8623	109	5116.3717	5017.2009	TRA
			#B8623	110	5209.5744	5075.7726	TRA
			#01800	111	4979.3136	5111.7833	TRA
			PLAN	112	4830.5395	4842.1615	TRA
			PLAN	113	4761.9245	4817.2419	TRA
			PLAN	114	4778.8220	4770.7153	TRA
			PLAN	115	4791.5023	4777.5506	TRA
			DURG	120	5310.9355	4542.5855	
			DURG	121	5315.9788	4530.6036	TRA
			DURG	122	5546.5537	4624.4988	TRA
			DURG	123	5450.0917	4752.9273	TRA
			DURG	124	5294.8227	4691.8773	TRA
			DURG	125	5279.7834	4711.7225	TRA
				130	5135.5418	4902.6225	
				131	5214.6436	4796.9490	TRA
				132	5281.9499	4832.8872	TRA
				133	5360.1946	4874.6659	TRA
				134	5309.6173	4942.2330	TRA
				135	5281.0927	4980.3395	TRA
				136	5202.8481	4938.5607	TRA
				137	5239.5825	4889.4866	TRA
				138	5220.0370	4789.7440	TRA
				139	5254.7949	4744.3535	TRA
				140	5406.4385	4809.3858	INT
				141	5045.2758	4920.1506	INT
				142	4841.9747	4596.5884	TRA
				143	5031.4207	4915.1175	INT
				144	5060.5353	4875.3817	TRA
				145	4985.5288	4848.1408	TRA
				146	5064.8276	4629.7948	TRA
				147	5076.4027	4634.3530	INT
				148	5150.9361	4662.7068	INT
				149	5150.9881	4662.7266	TRA
				150	5113.3761	4751.1526	TRA
				151	5106.6194	4748.4910	TRA
				152	5064.8276	4629.7948	TRA
				153	5139.3952	4658.2153	TRA
				154	4698.1236	4992.9150	TRA

Point#, Start#-End# or G#= 4-

LOCATION PLAN
LAND OF
BERNADETTE J. PARSONS
REVOCABLE TRUST — 1992
HAMPTON, NH
SCALE: 1"=20' SEPT 1997
STOCKTON SERVICES
HAMPTON, NH

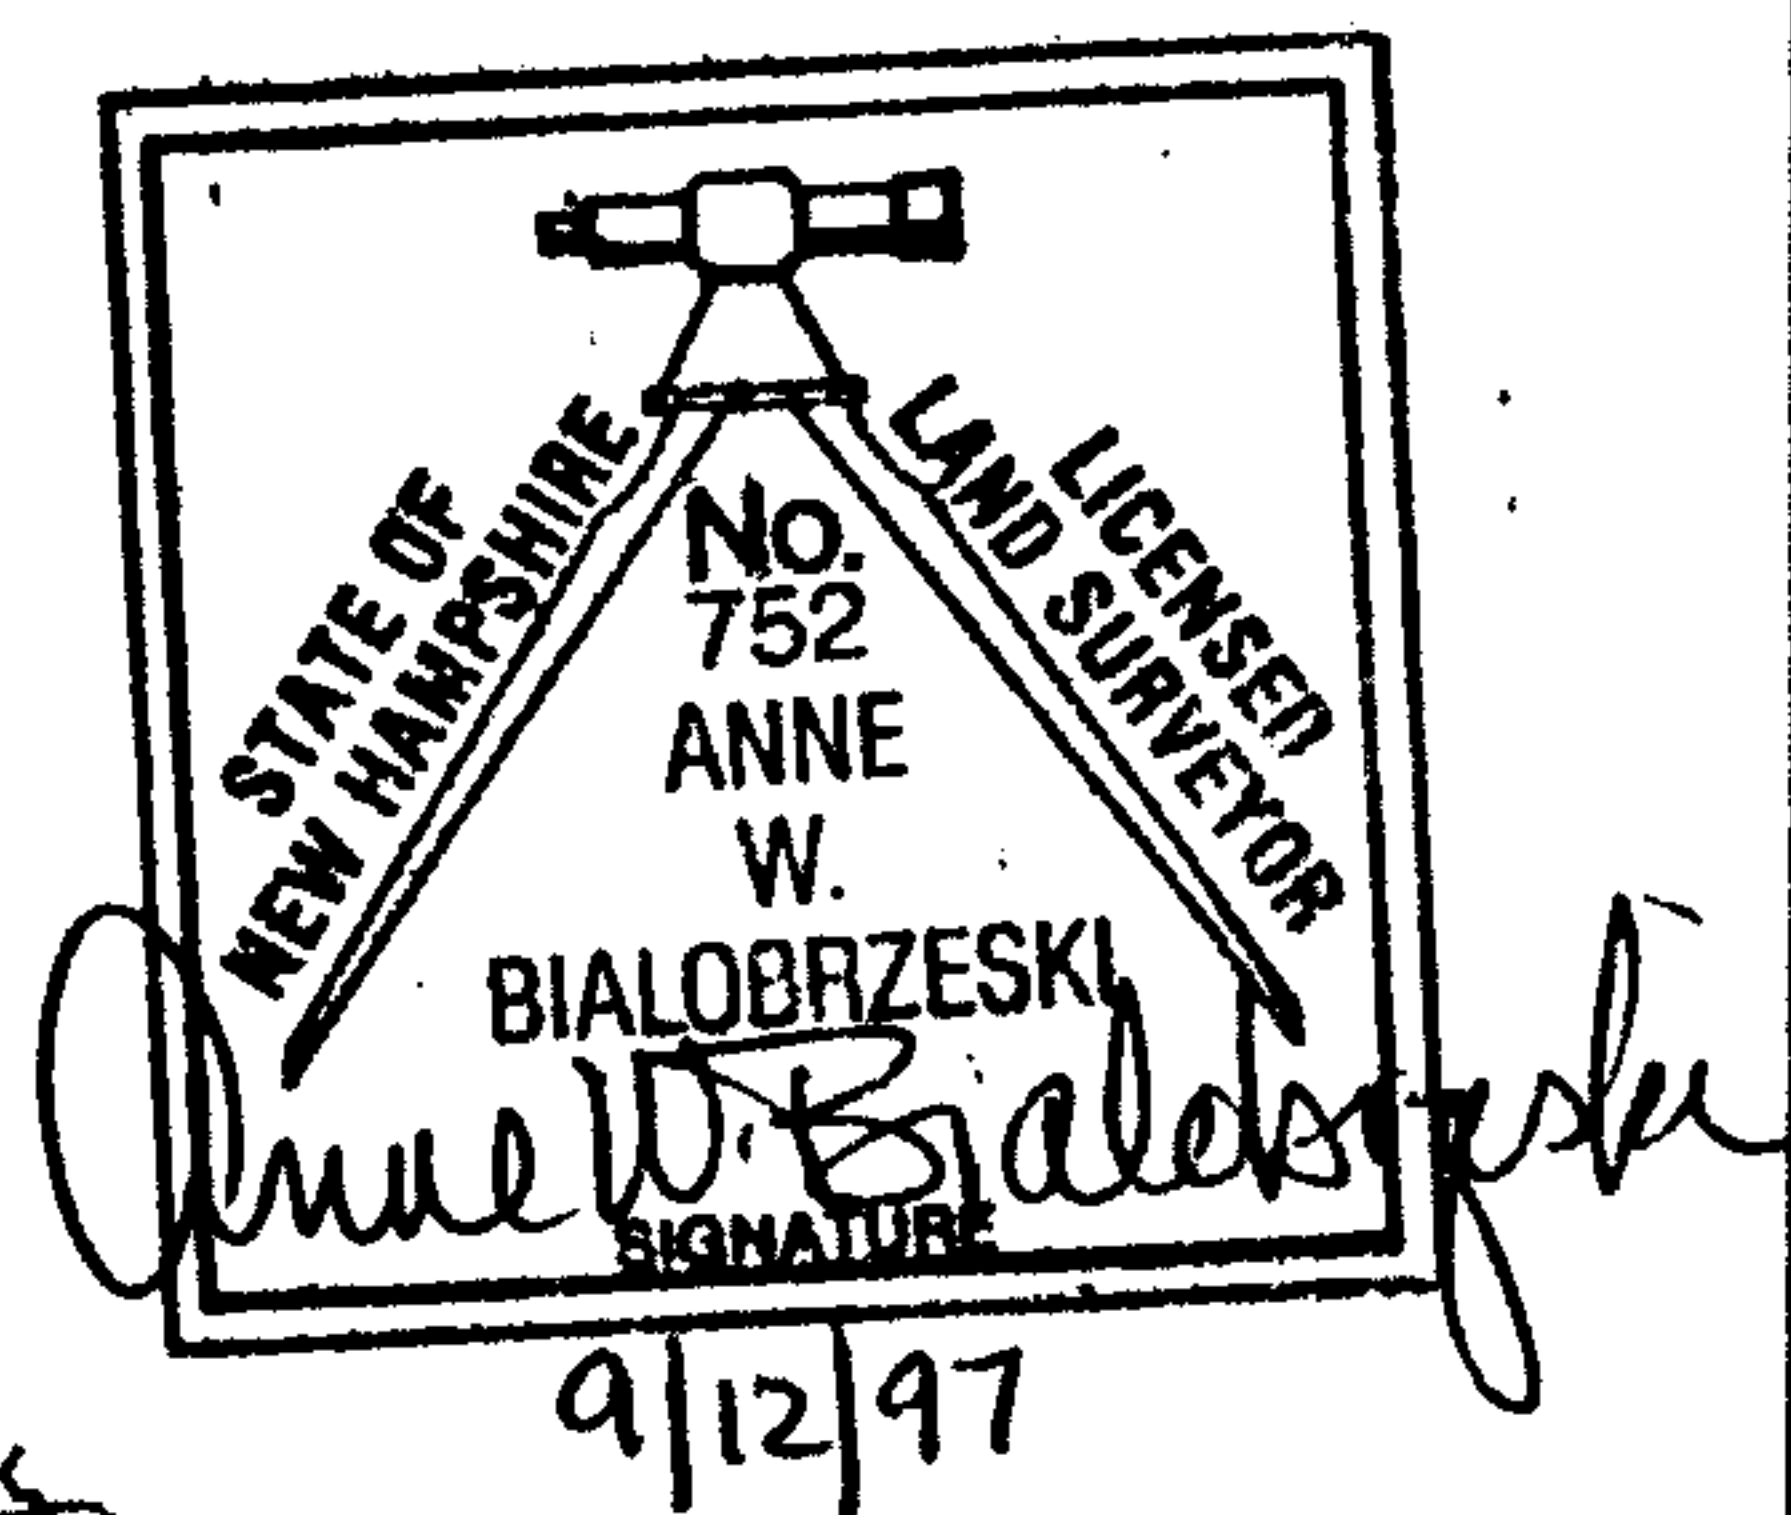


THE PURPOSE OF THIS PLAN IS TO DOCUMENT
THE LOCATION OF EXISTING BUILDING WITH
RESPECT TO EXISTING BOUNDARY LINES.
NO OTHER CERTIFICATION OR PURPOSE IS
IMPLIED OR INTENDED.

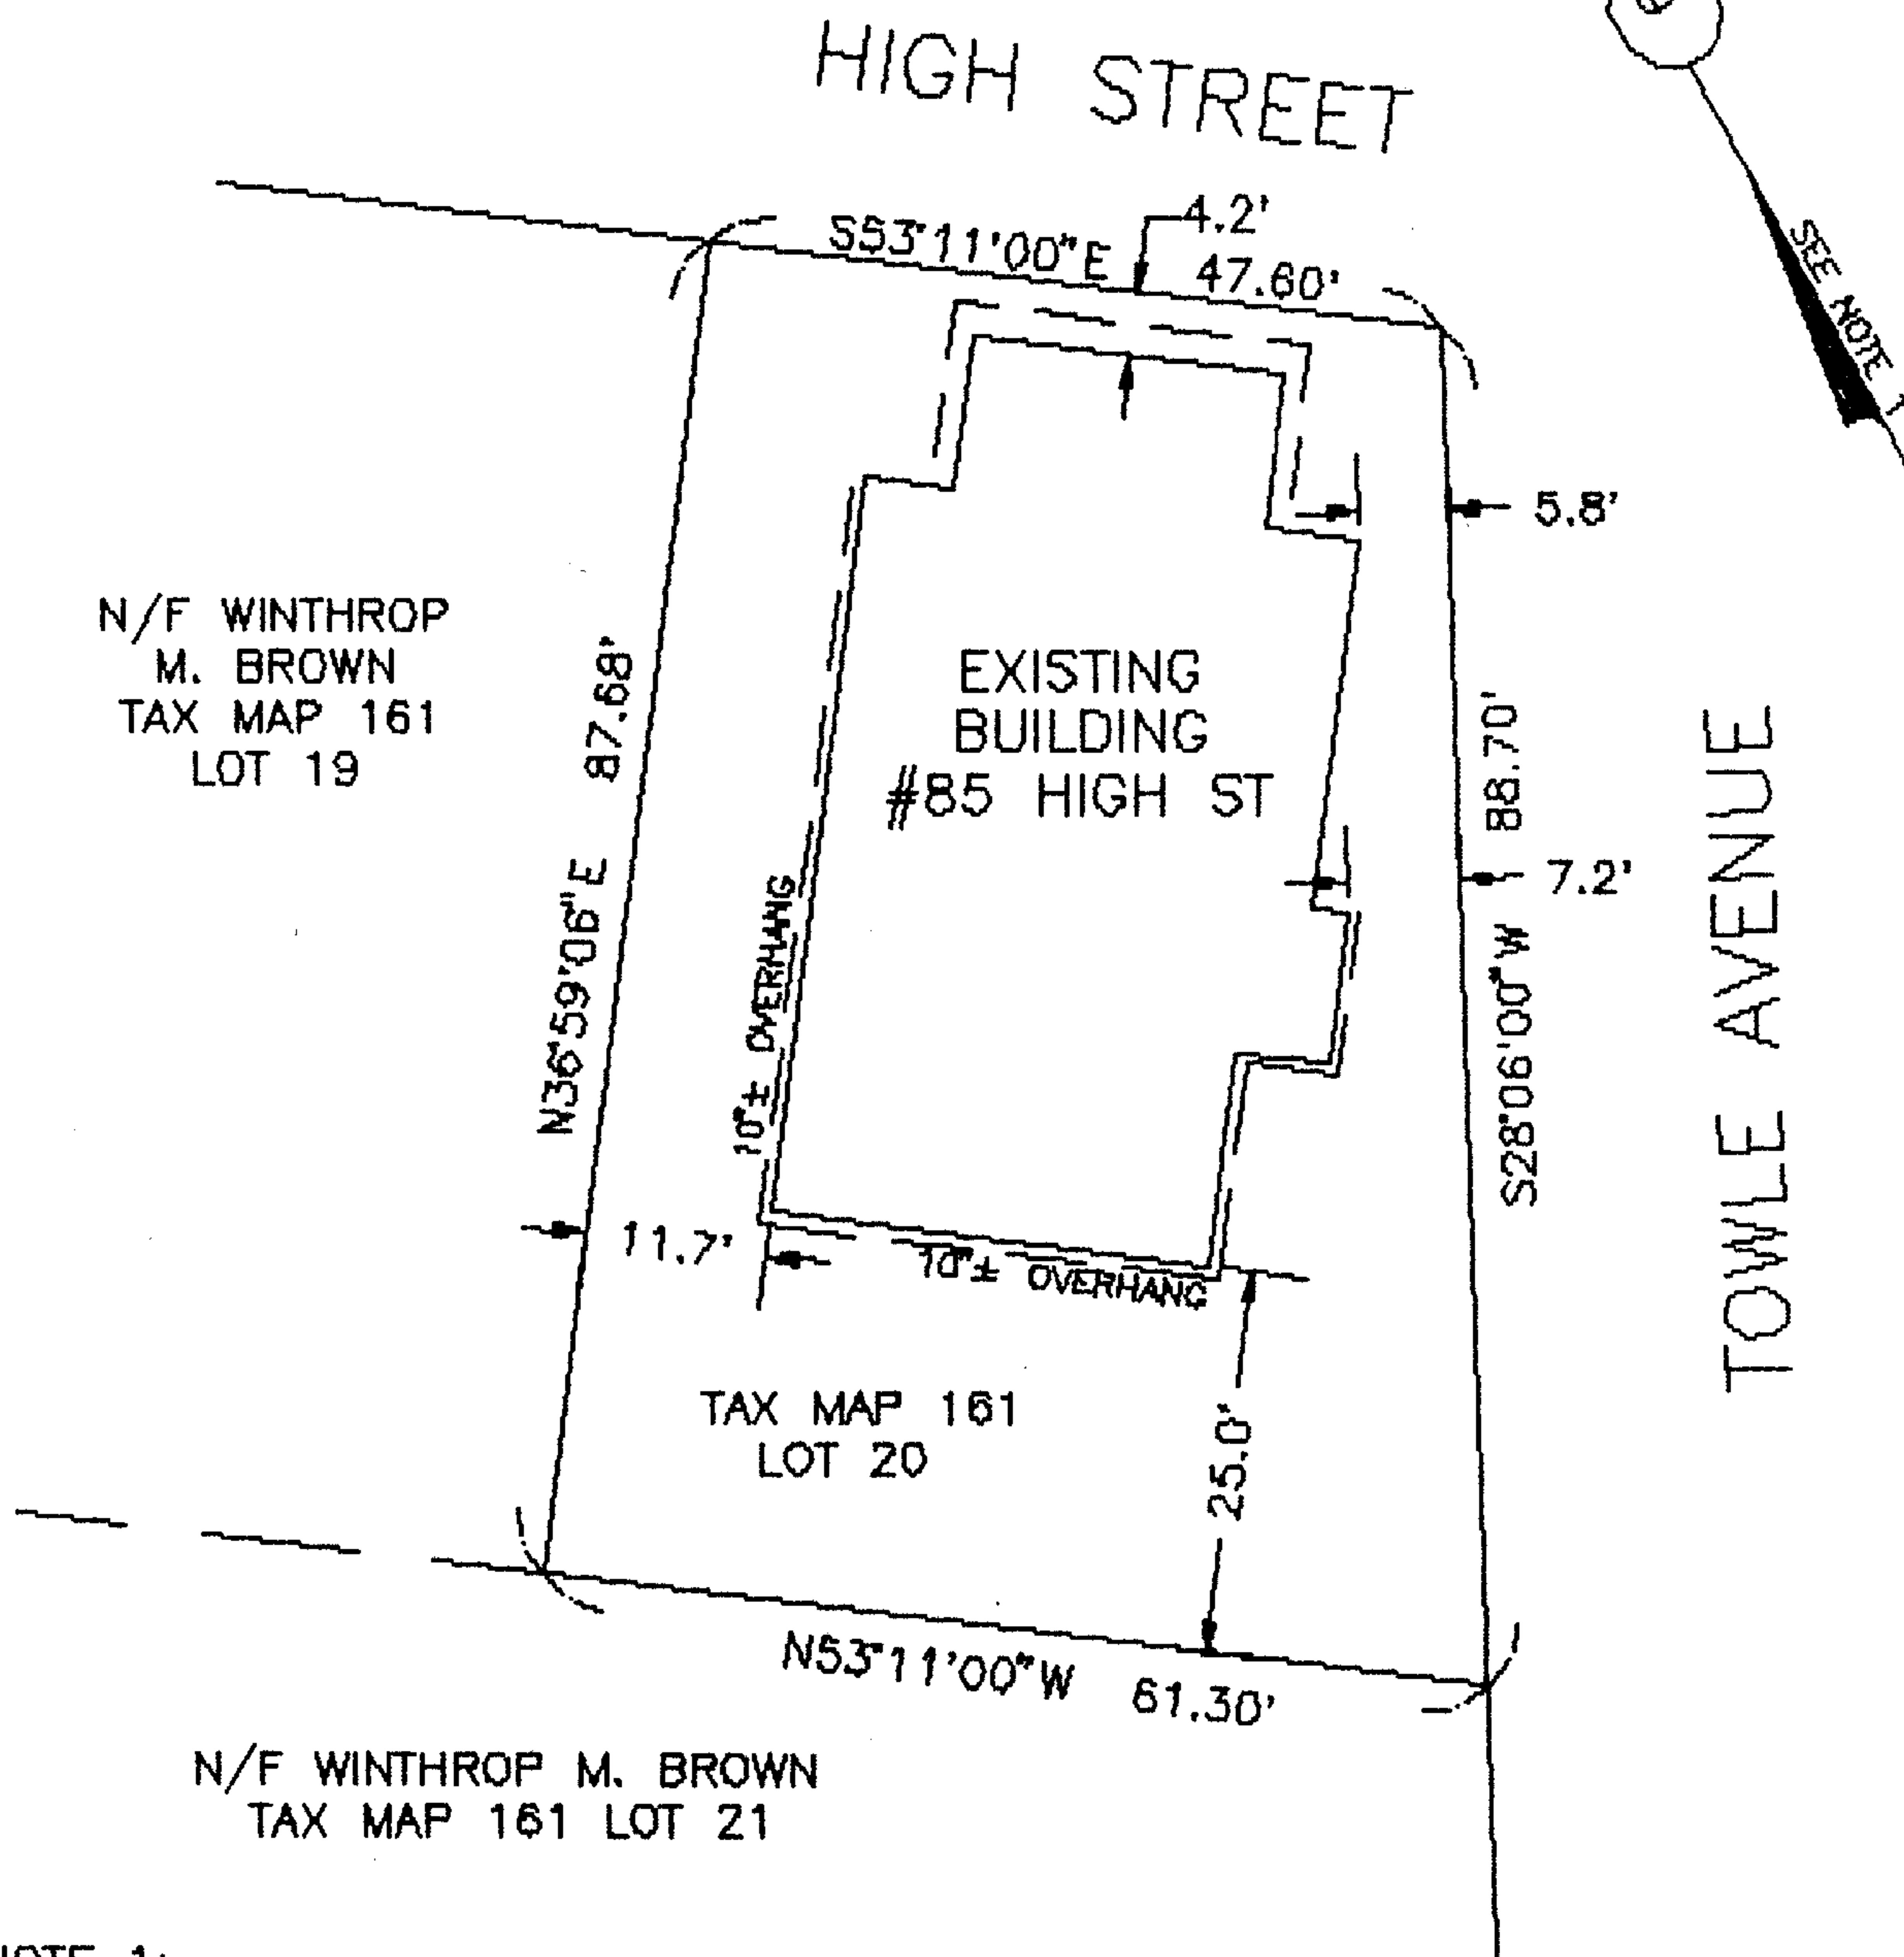

NOTE 1:
BOUNDARIES SHOWN ARE REPRODUCED FROM "PLAN OF LAND OF A.W. BROWN HRS.
IN HAMPTON, NH, OCTOBER 1966, ROY F. LEACH, JR., HAMPTON, NH"
LOT AREA = 4712 SF± PER SAID PLAN; DEED REFERENCE — RORD 2942-0772

HIGH

STREET

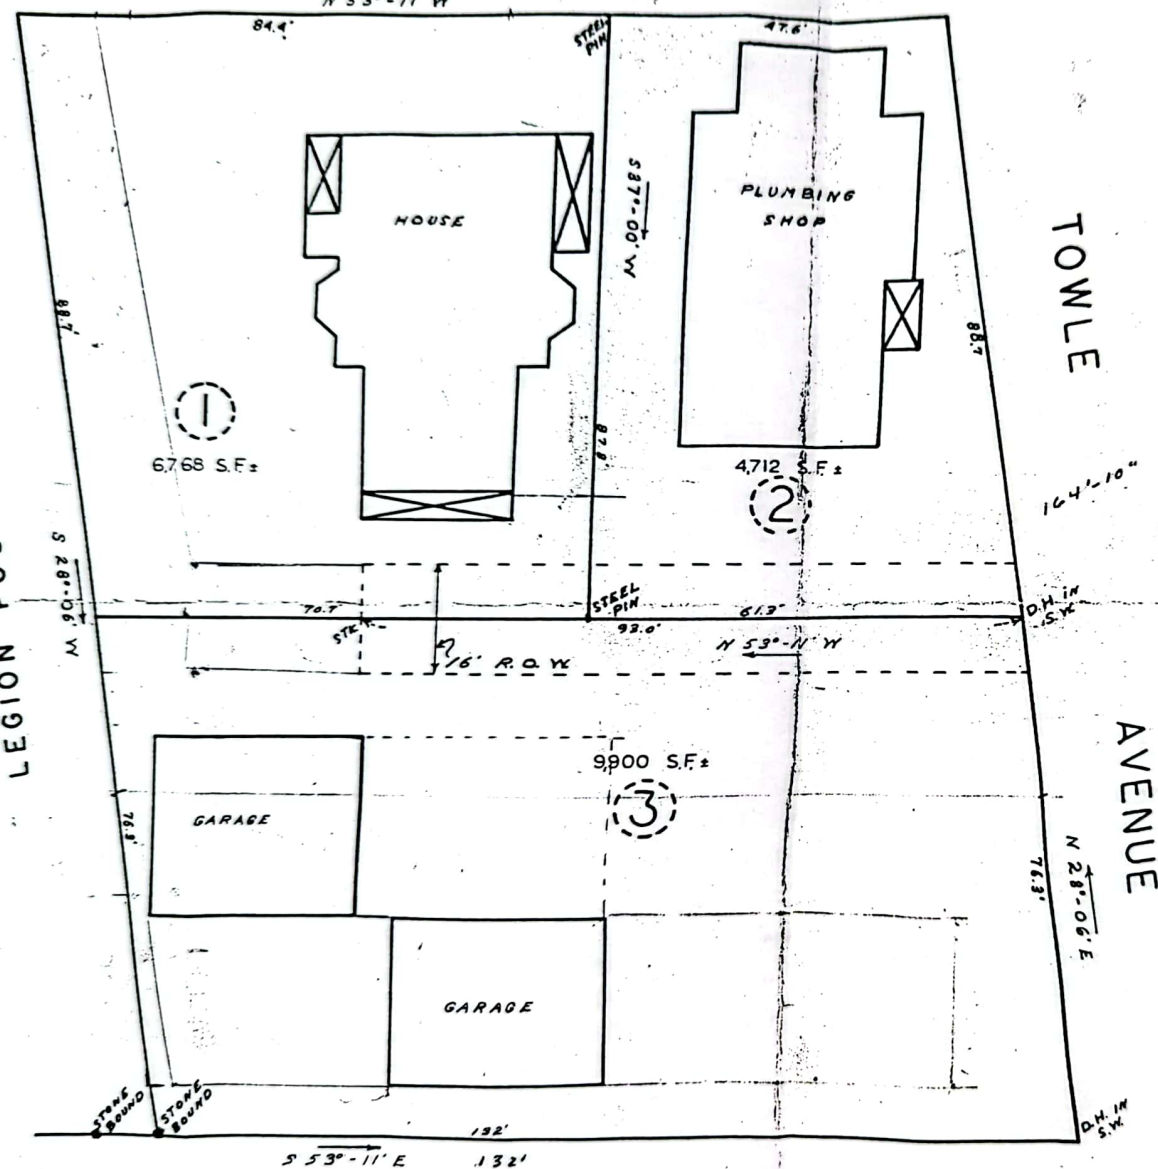


PLAN of LAND
OF
A. W. BROWN HRS.
IN
HAMPTON, N.H.
OCTOBER, 1966

HIGH

STREET

N 53°-11' W

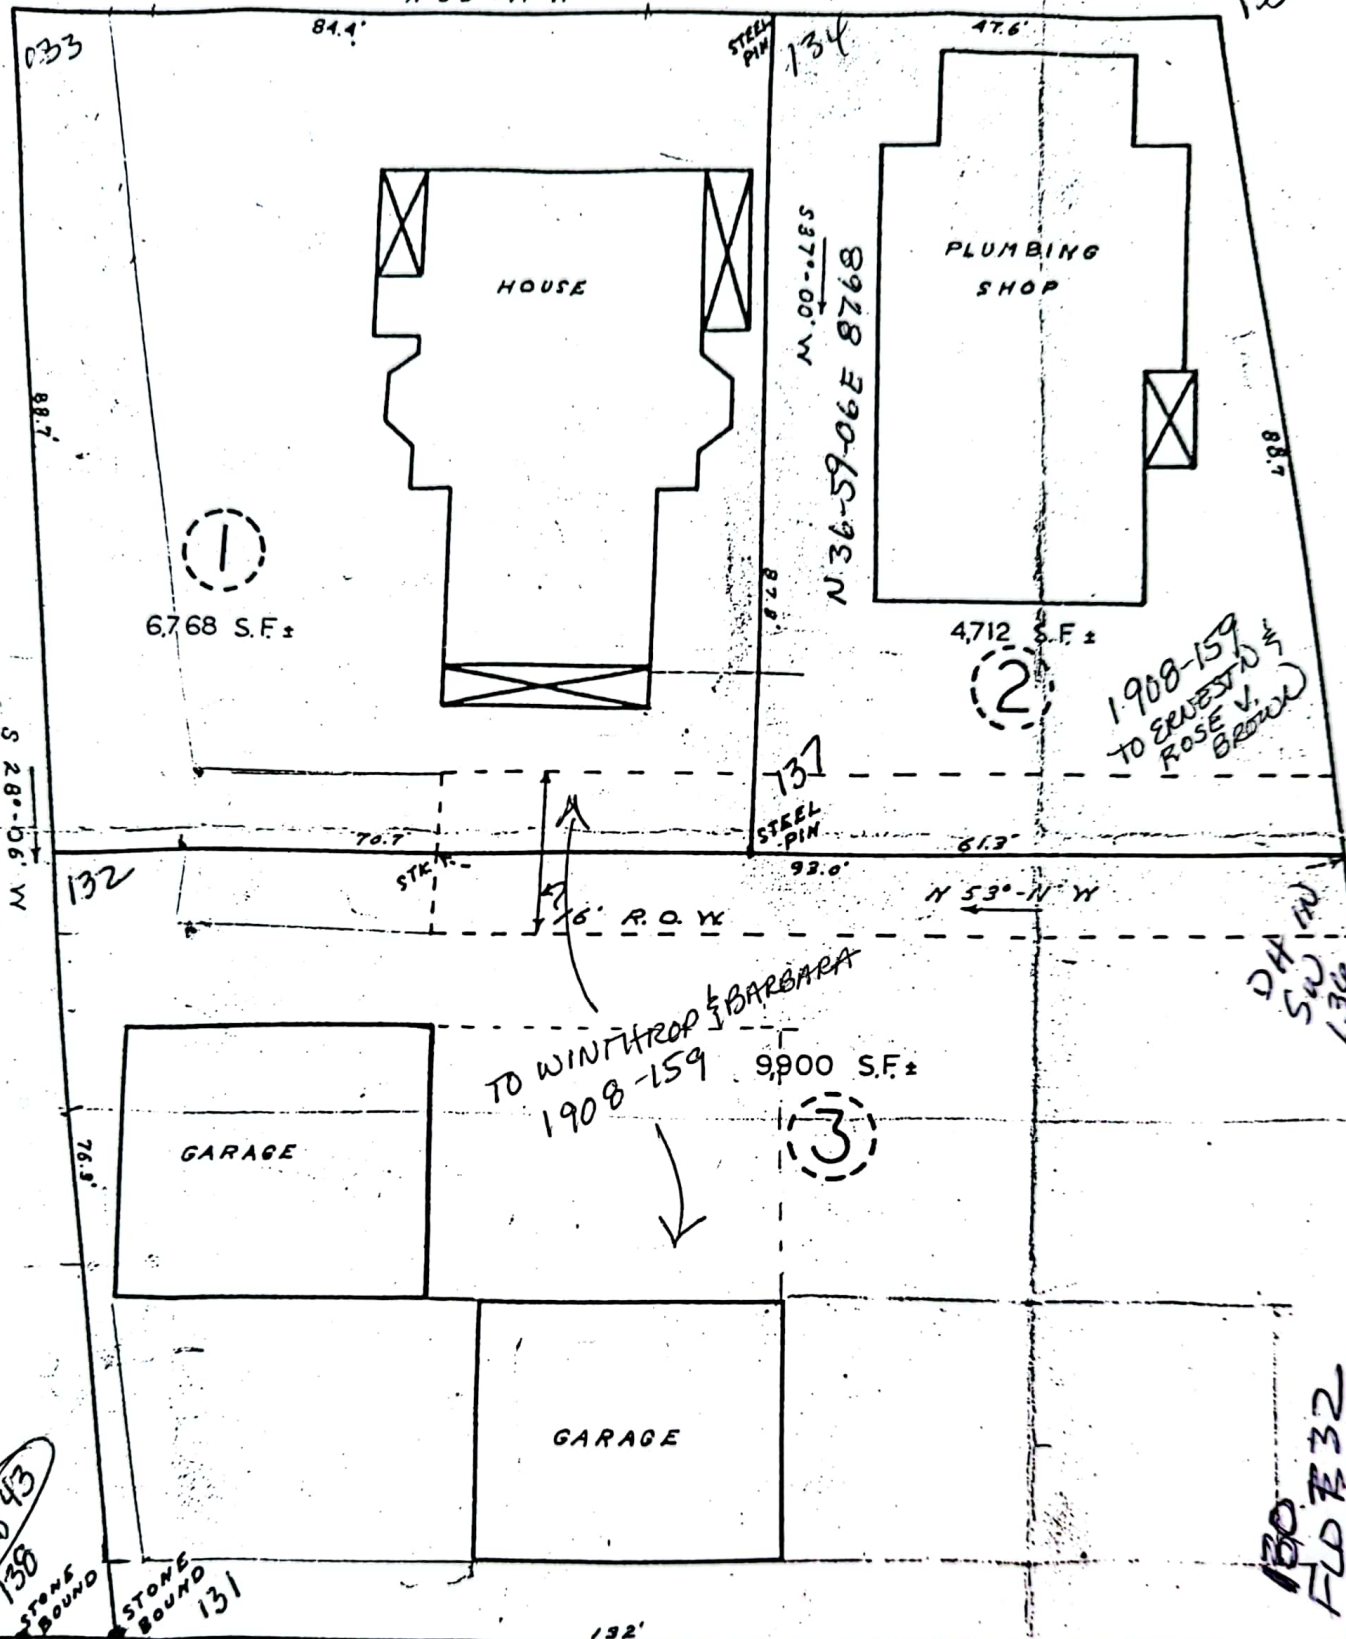

PLAN 141.0

LUFKIN DURET

N 68°-05'-36" W
53.11
14-54-36

Scale:

F Leach, Jr., Hampton, N. H.

05-51-25-E
746.18

No. 248196

TAMPIONS' POST
#35
AMERICAN LEGION

HIGH STREET
TRUST
ROAD

~~HOUSE & GARAGE
TO BE REMOVED~~


Park	Deer
------	------

Granite Part
C.B.
Rm. 64.63.75
C.B.
Rm. 64.63.88

Q BENCH MARK UNOCCUPIED
TOP OF SPINDLE ELEV. 70.00
U.S.G.S. DATUM


[illegible]

TOPOGRAPHIC
PLAN
FOR THE
HAMPTON COOPERATION
BANK
11:40 OCT 1977
DUEGIN
ON FILE TOWN

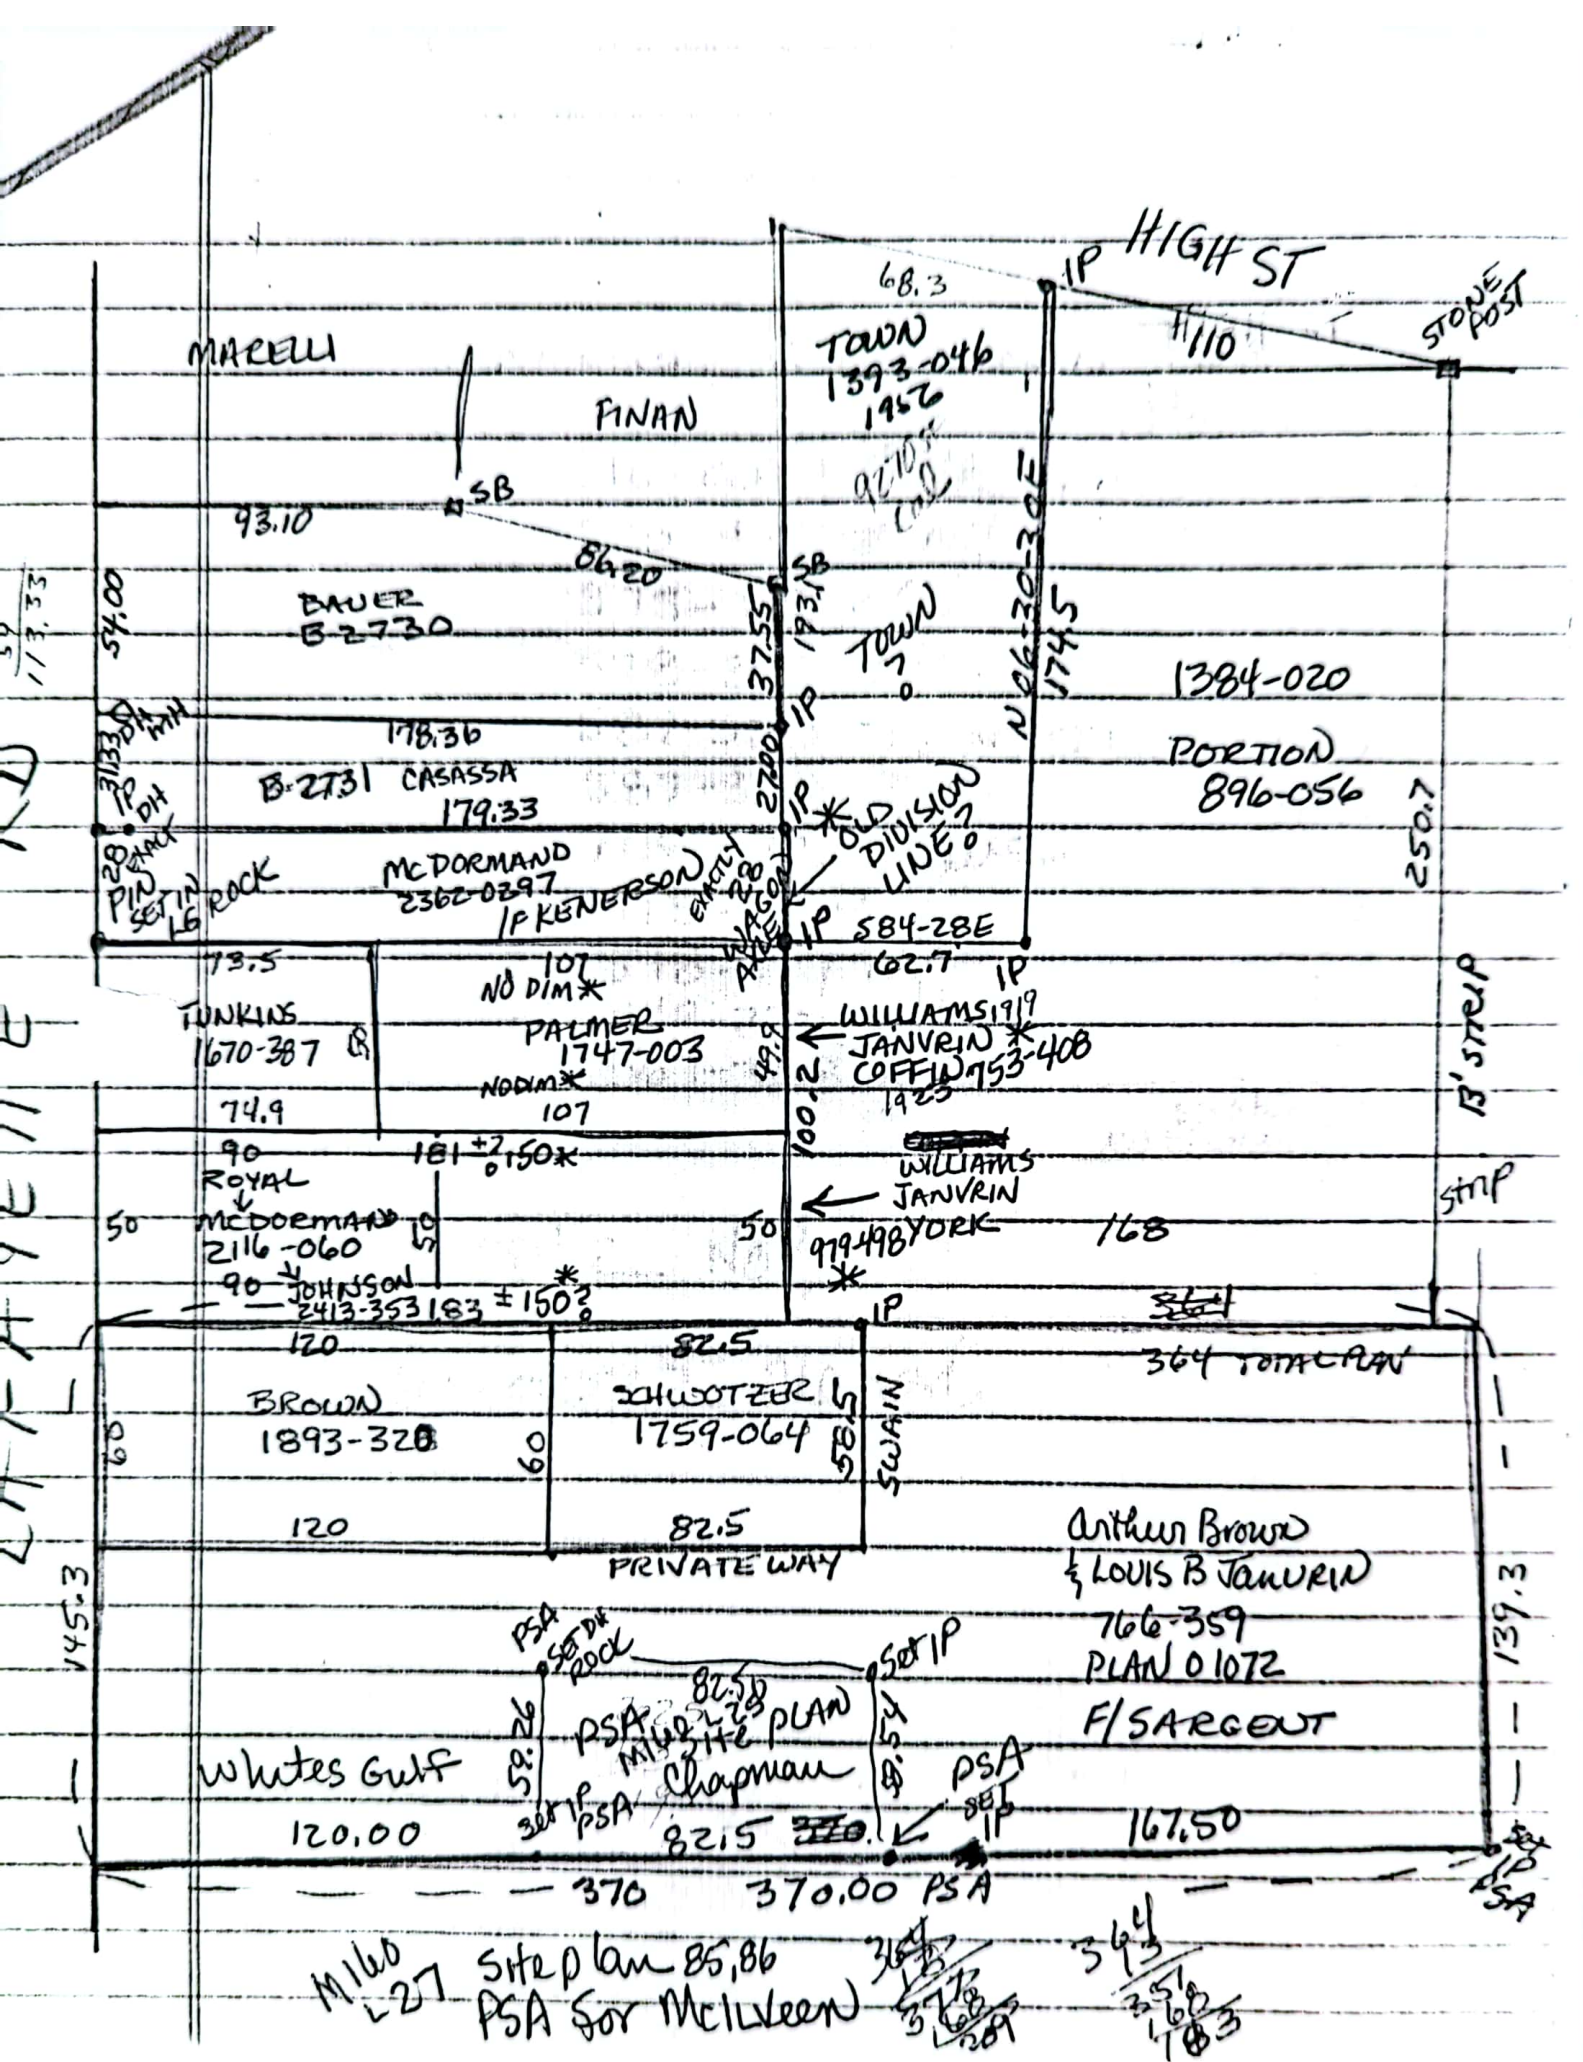

Abby A Brown
5/7/1883
RD 1/4/1884 ↑ 493-096

Simon P Towle & Sarah B Towle (his mother)

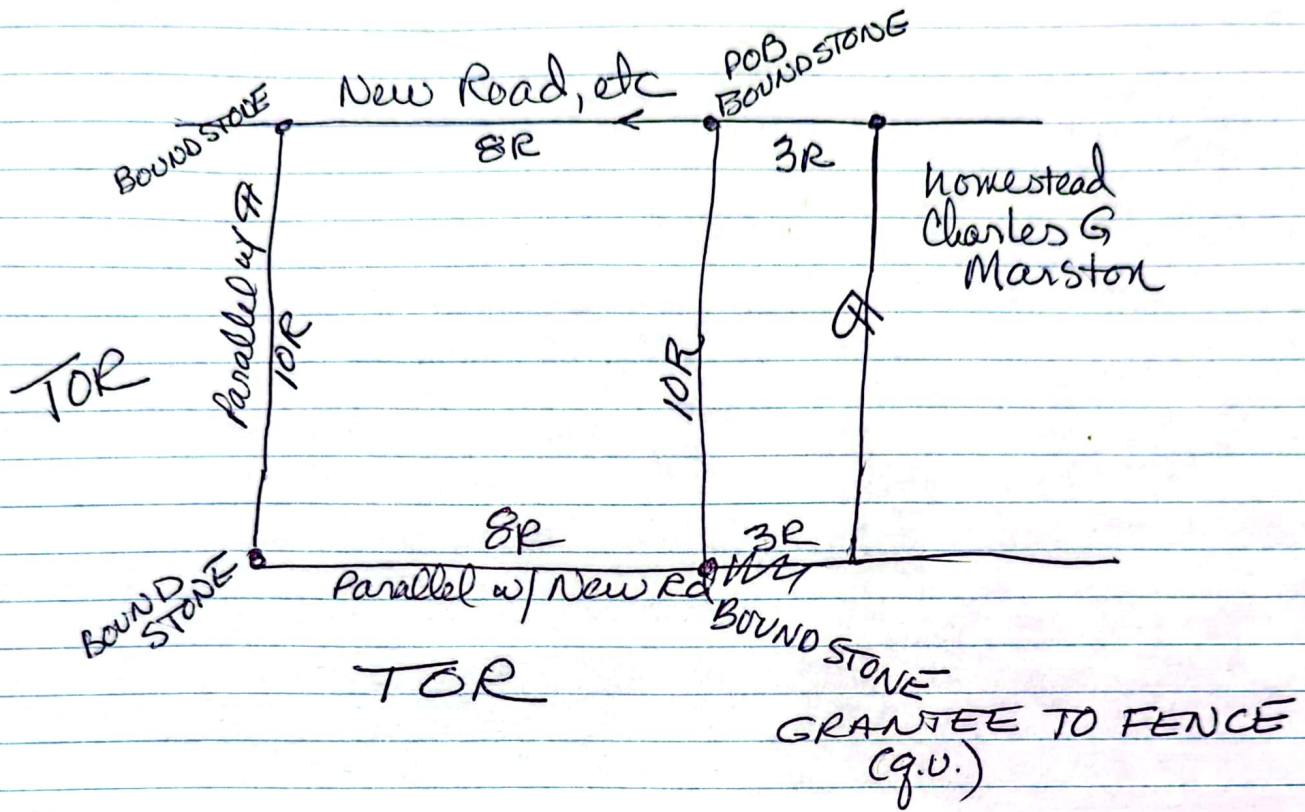

0104	1908-158
0994	1908-159
1814-074	B8623
2564-1141	3037-497
2966-1335	2942-0772
01800	2531-1033
01382	896-201
B 4720	493-096

↑ 1814-074 (copy)

Hamptons Post 35 Realty Corp.

3/18/65
RD 6/7/65

↑ 1769-428

Hamptons Post 35, American Legion

10/30/64

↑

1741-093

Oceanside Grange # 260

5/8/1924

↑

793-472

798-34 E/S
R.I.

Sarah B. Batchelder

Douglas E & Karen L. Bennett

1/29/92
RD 6/29/93

↑

2966-1335

GEORGE E. & CANDICE A. GRIMBAUS

0104

B8623

0994

lot 8

RCRD PLAN 0994

141
120.6 77.8
135


1316-260 = PLAN

for Mary S. Lane by Durgun

1"=20'

Oct 1953

FILE NO ~~1316~~ 927B
PLAN NO 6382

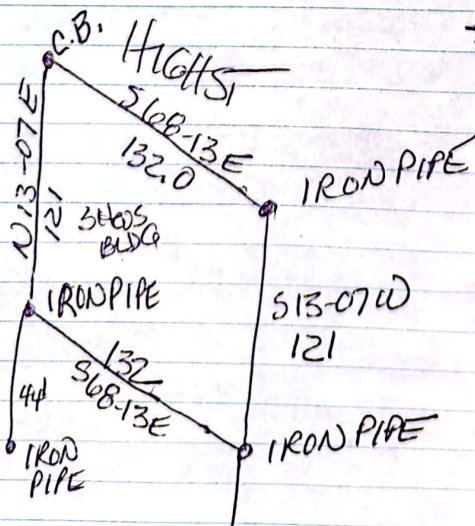

6495

TRK Simon P. Towle & Sarah B Towle
< 1883

896-201
493-096

1882-1919 (Nothing with Both)

1864-1882

467-175 (Hampton Academy)

TRY 452-213

1840 Simon P Towle # 14022 1/2 OS

Child of Simon Towle

Sarah Towle = \$ wife

kids are Simon P.

Mary E.
Georgianna

~~14022 1/2~~

Simon Towle 1840 # 14023 OS

INVENTORY DOESN'T MAKE
SENSE - doesn't
appear to include
LOWS